



RESTRICTED - ACCOUNTABLE

SERIAL N°

COMBAT LOADED TRANSPORT (APA-57)


BOOKLET OF GENERAL PLANS

NOTE
IF COPY OF THIS BOOKLET IS DESTROYED
OR CUSTODY CHANGED, THE YARD BY
WHOM ISSUED SHOULD BE SO NOTIFIED

NUMBER & ORDER OF PLANS
1 COVER & TITLE PAGE
2 DIMENSIONS & DATA
3 OUTBOARD PROFILE
4 INBOARD PROFILE
5 TOP OF HOUSE & NAV. BRIDGE
6 SUPERSTRUCTURE DR.
7 UPPER DR.
8 MAIN DR.
9 FIRST PLATFORM
10 SECOND PLATFORM
11 HOLD
12 INNER BOTTOM
13 TRANSVERSE SECTIONS
14

COMBAT LOADED TRANSPORT
USMC HULL N° USNAVY HULL N°
U.S. MARITIME COMMISSION
WEST COAST REGIONAL OFFICE, OAKLAND, CALIFORNIA
BUILT BY
CONSOLIDATED STEEL CORP. LTD.
WILMINGTON, CALIFORNIA
P. L. JOSLYN M. J. RYAN
MARINE ENGINEERS NAVAL ARCHITECTS
SAN FRANCISCO, CALIFORNIA
DESIGN AGENTS
DELINEATOR & TRACER J. R. J. APPROVED DES. AGT. J. R. J.
SUPERVISOR J. R. J. APPROVED U.S.M.C.
U.S. MARITIME COMM'N PLAN N°
BUREAU OF SHIPS PLAN N°

RESTRICTED ACCOUNTABLE

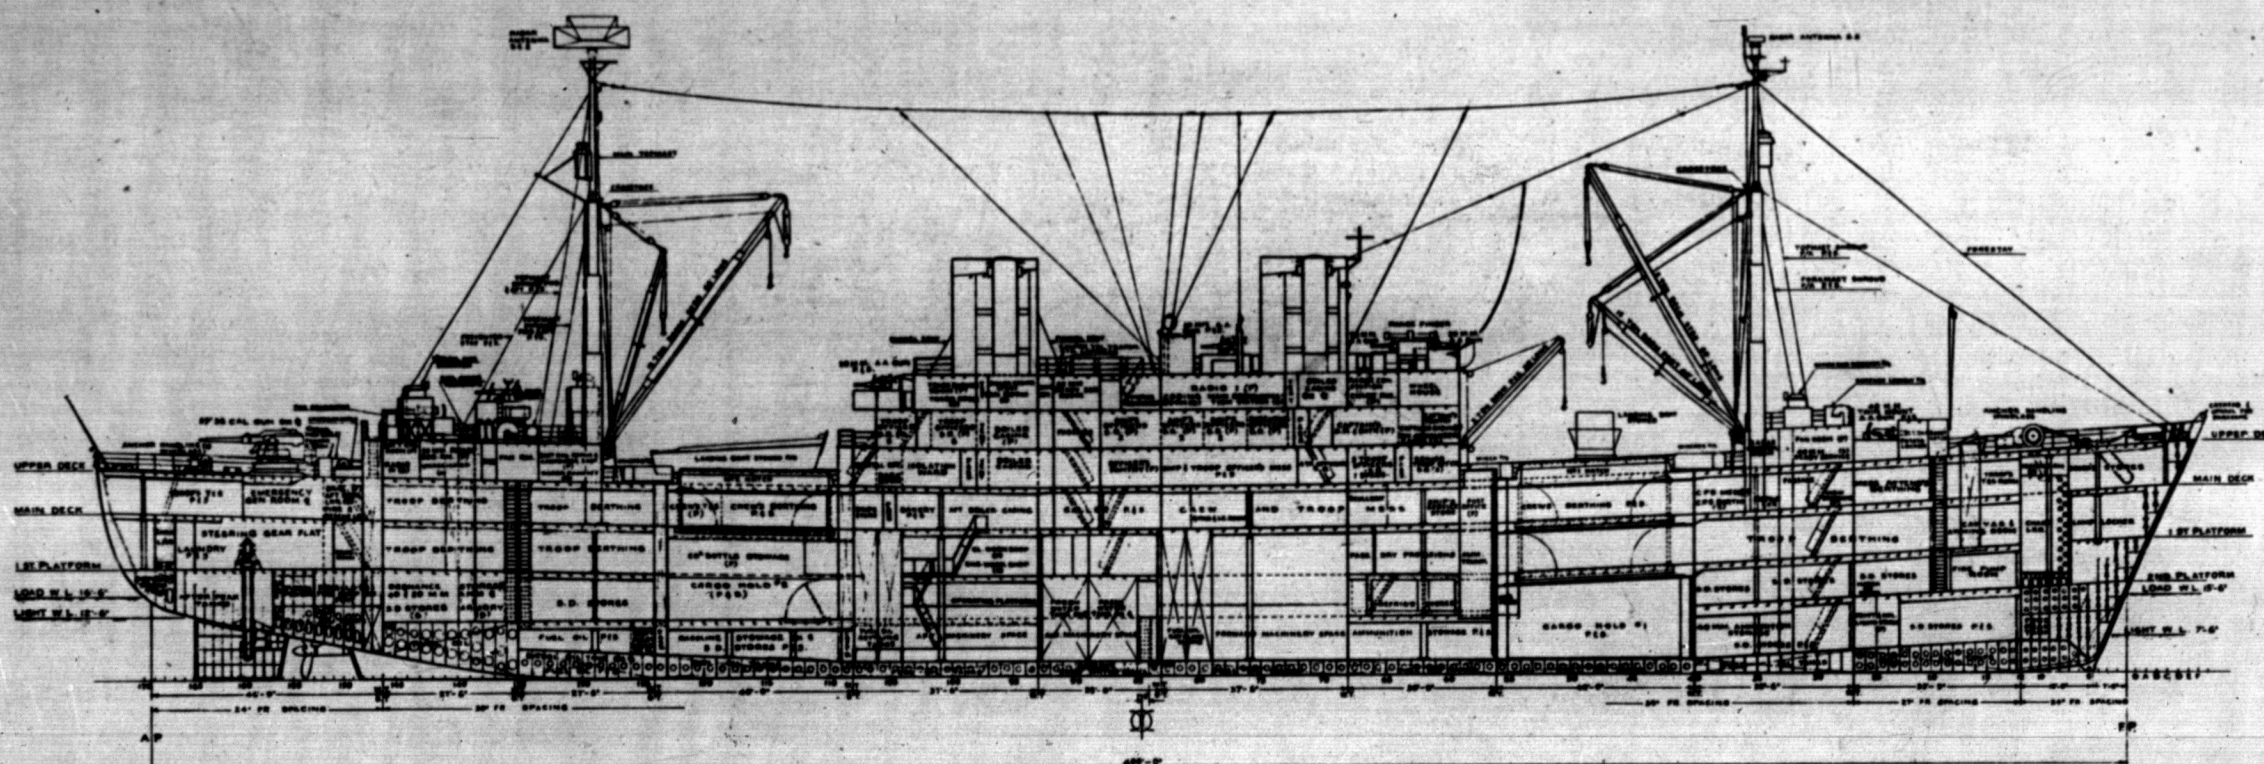

CONSOLIDATED STEEL CORP. LTD.
APPROVED FOR CONSTRUCTION
BY DATE APRIL 30, 45
CHANGE LABORATORY ITEM NO.
AND TO HULL NO. 730-739 INCL.
AND TO OPERATION PERFORMED

COMBAT LOADED TRANSPORT
USMC HULL NOS 1850-1859 INCL. U.S. NAVY HULL NOS 1 APA 67-76 INCL.
U.S. MARITIME COMMISSION
WEST COAST REGIONAL OFFICE OAKLAND, CALIFORNIA
BUILT BY
CONSOLIDATED STEEL CORP. LTD.
WILMINGTON, CALIFORNIA
CSC HULL NOS 730-739 INCL.

BOOKLET GENERAL PLANS SHEET 2 OF 5 SHEETS

DESIGN AGENTS
P. L. JOSLYN M. J. RYAN
MARINE ENGINEERS - NAVAL ARCHITECTS
SAN FRANCISCO - CALIFORNIA

PLAN N° S103-2

SCALE 1/8" = 1'-0" DATE DEC. 11, 44
DRAWN BY A. MANTIS TRACED BY J. R. J.
SUPERVISOR J. R. J. DEPT. HEAD J. R. J.
BY J. R. J. APPROVED BY J. R. J.

U.S.S. BURLESON	U.S.S. CLARENDON
U.S.S. BUTTE	U.S.S. CLEBURNE
U.S.S. CARLISLE	U.S.S. COLUSA
U.S.S. CARTERET	U.S.S. CORTLAND
U.S.S. CATRON	U.S.S. CRENSHAW

HULL PLAN
USMC. PLAN N° 1850-5
BU. SHIPS PLAN N° APA 57-S0103-437008

LENGTH OVERALL	456'-0"
LENGTH ON LOAD WATER LINE	400'-0"
BREADTH MOLDED	58'-0"
DEPTH MOLDED TO UPPER DECK	37'-0"
DISPLACEMENT AT 1/2 DRAFT	6740 TONS
DRAFT FULL LOAD	18'-6"
CARGO CAPACITY APPROX.	71000 OIL

SHIPS OFFICERS
ENLISTED PERSONNEL CRO
ENLISTED PERSONNEL CREW
MARINE OFFICERS
MARINES

NO	SIZE AND TYPE	CAPACITY	
		EACH	TOTAL
15	36' LAUNCHING BOAT	80	750
	LIFE FLOATS		
	TOTAL ACCOMODATIONS		

[illegible][illegible]

CONSOLIDATED STEEL CORP. LTD.
APPROVED FOR CONSTRUCTION
BY _____ DATE APRIL 30, '85
CHARGE LABOR TO ITEM NO. _____
AND TO HULL NO. 730-739 INCL
AND TO OPERATION PERFORMED _____

U.S.M.C HULL NOS 1860-1869 INCL. U.S. NAVY HULL NOS. APA 67-76 INCL.
U.S. MARITIME COMMISSION
WEST COAST REGIONAL OFFICE OAKLAND, CALIFORNIA.
BUILT BY
CONSOLIDATED STEEL CORP. LTD.
WILMINGTON, CALIFORNIA
CSC HULL NOS 730-739 INCL.

SHEET 1 OF 5 SHEETS

PLAN № S103-2

U.S.S. BURLESON	U.S.S. CLARENDON
U.S.S. BUTTE	U.S.S. CLEBURNE
U.S.S. CARLISLE	U.S.S. COLUSA
U.S.S. CARTERET	U.S.S. CORTLAND
U.S.S. CATRON	U.S.S. CRENSHAW

U.S.M.C. PLAN NO. 1850-S

This technical drawing provides a detailed cross-section of the USS Intrepid (CV-11), illustrating its complex internal structure and deck layout. The ship is shown from a side-on perspective, highlighting its hull, internal compartments, and various deck levels. Key features include the mainmast, funnels, gun turrets, and deck platforms. The drawing is heavily annotated with labels for various components, including the mainmast, funnels, gun turrets, and deck platforms. A scale bar at the bottom indicates a length of 400 feet.

485-0°
485-0°
38-0°
37-0°
6740 Tons
15-6°
N 1000 CLM

SHIPS OFFICERS
ENLISTED PERSONNEL / C.R.O.
ENLISTED PERSONNEL CREW
MARINE OFFICERS
MARINES


MARINE EMERGENCY-----

NO	SIZE AND TYPE	CAPACITY	
		EACH	TOTAL
15	36' LAUNCHING BOAT	50	750
	LIFE FLOATE		
	TOTAL ACCOMODATIONS		

FIRE PLUGS

[illegible]

RESTRICTED ACCOUNTABLE

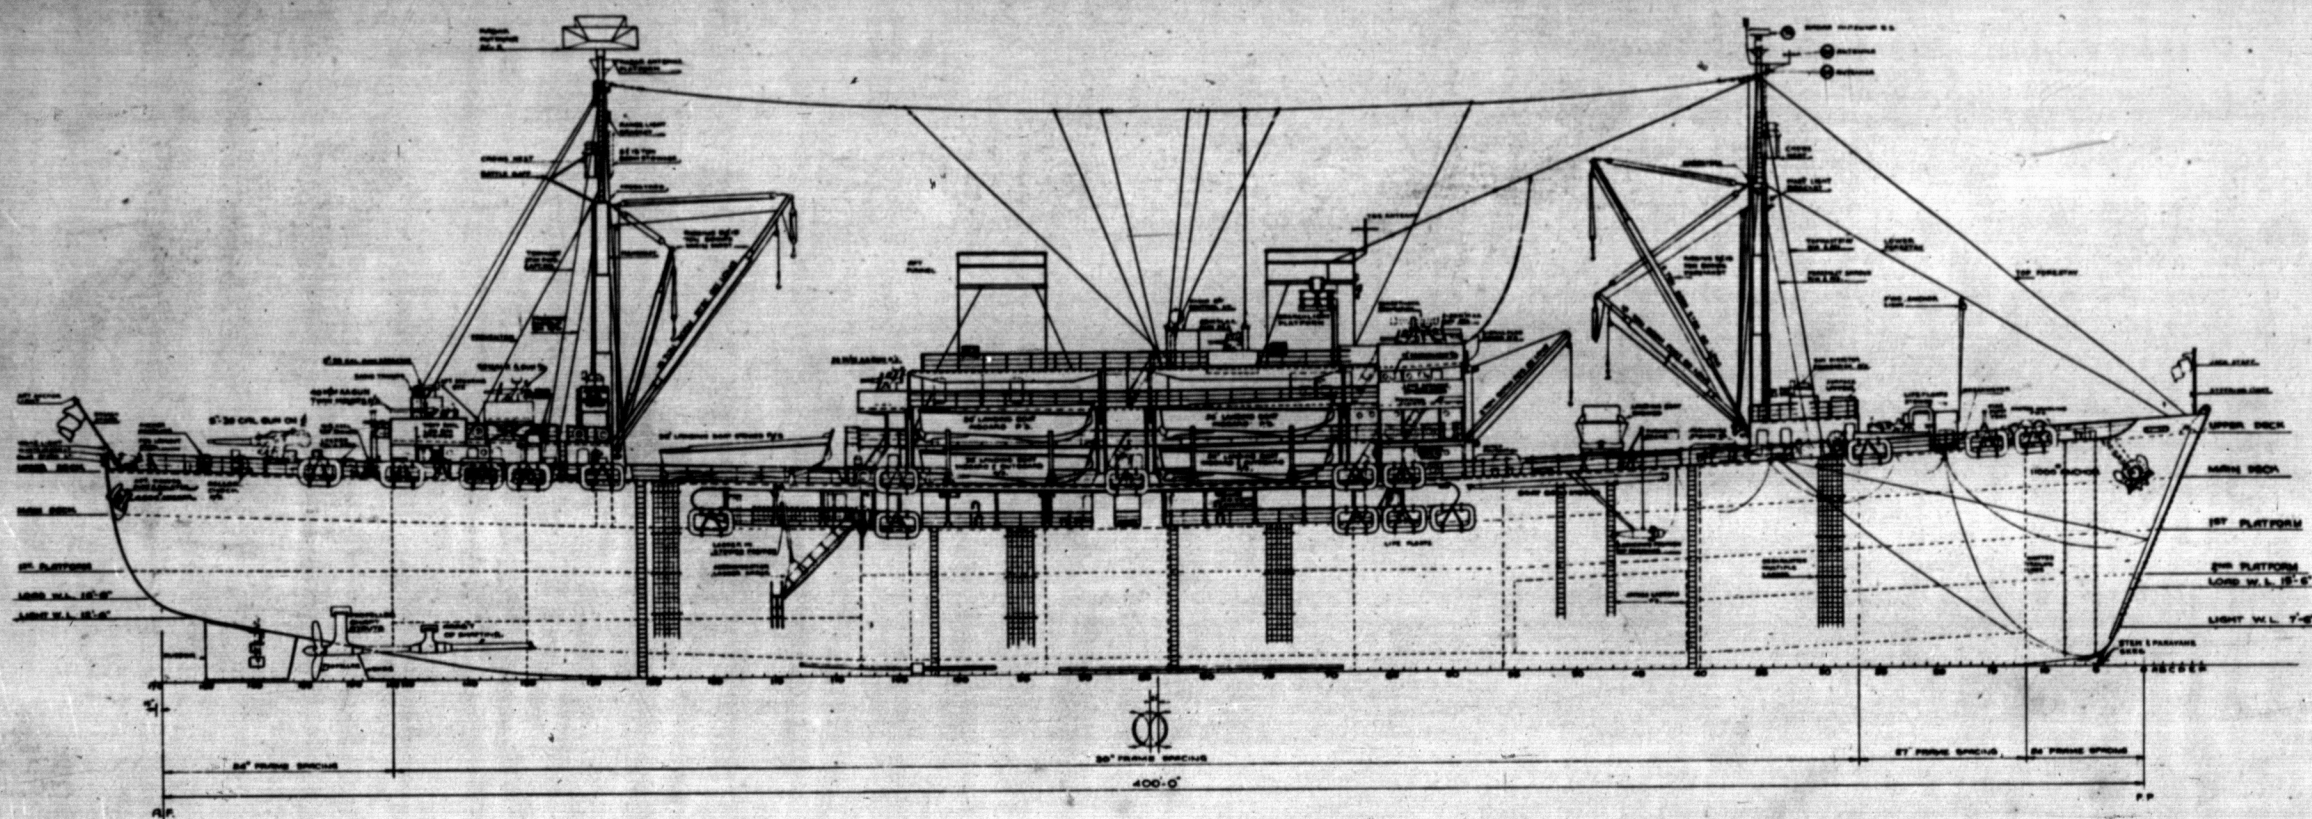

APA -
OUTBOARD PROFILE
EARTH OF SHIPS PLAN NORTH-SIDE
SHEET NO. 3 OF 18 SHEETS

CONSOLIDATED STEEL CORP. LTD.
APPROVED FOR CONSTRUCTION
BY _____ DATE APRIL 30 '45
CHARGE LABOR TO ITEM NO. _____
AND TO HULL NO. 730-739 INCL
AND TO OPERATION PERFORMED _____

U.S.M.C. HULL NOS 1860-1869 INCL. U.S. NAVY HULL NOS. APA 67-76 INCL.

U.S. MARITIME COMMISSION
WEST COAST REGIONAL OFFICE OAKLAND, CALIFORNIA
BUILT BY
CONSOLIDATED STEEL CORP. LTD.
WILMINGTON CALIFORNIA
CSC HULL NOS 730-739 INCL

SHEET 1 OF 5 SHEETS

DESIGN AGENTS
P. L. JOSLYN M. J. RYAN
MARINE ENGINEERS NAVAL ARCHITECTS
SAN FRANCISCO, CALIFORNIA

SCALE 1/2" = 1' - - - - - DATE DEC 11 1943
DRAWN BY A. MANTZ - - - - - TRACED BY J. H. MANTZ
SUPERVISOR J. H. MANTZ - - - - - DEPT. HEAD J. H. MANTZ
J. H. MANTZ - - - - - U. S. M. C.
APPROVED - - - - - APPROVED
BY J. H. MANTZ - - - - - BY - - - - -


U.S.S. BURLESON	U.S.S. CLARENDEN
U.S.S. BUTTE	U.S.S. CLEBURNE
U.S.S. CARLISLE	U.S.S. COLUSA
U.S.S. CARTERET	U.S.S. CORTLAND
U.S.S. CATRON	U.S.S. CRENSHAW

U.S.M.C. PLAN NO. 1850-S


BU: SHIPS PLAN NO. APA57-50103-437008

51-3-1C


RESTRICTED ACCOUNTABLE

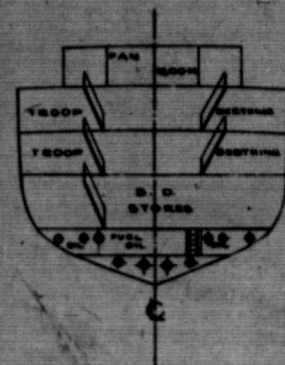


SECTION FR. 135
LOOKING FWD.

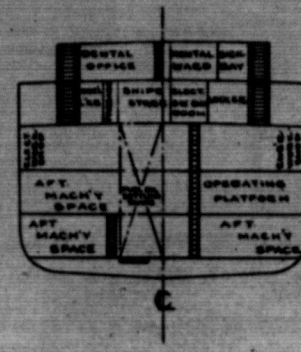


SECTION FR. 108
LOOKING FWD.

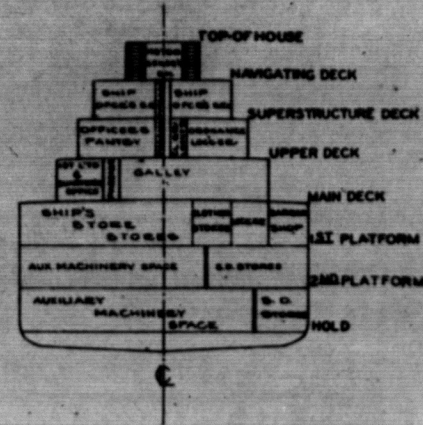

MID. SECTION
LOOKING FWD.

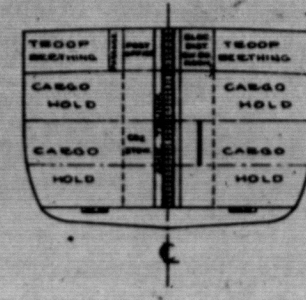



SECTION FR. 58
LOOKING FWD.

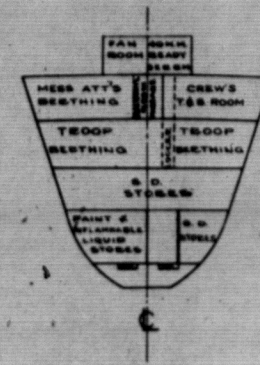

SECTION FR. 27
LOOKING FWD.


TRANSVERSE SECTIONS
BU SHIPS PLAN NO. APA-57-50105-437008
SHEET NO. 5 OF 15 SHEETS
SCALE 1/16" = 1'-0"

RESTRICTED ACCOUNTABLE

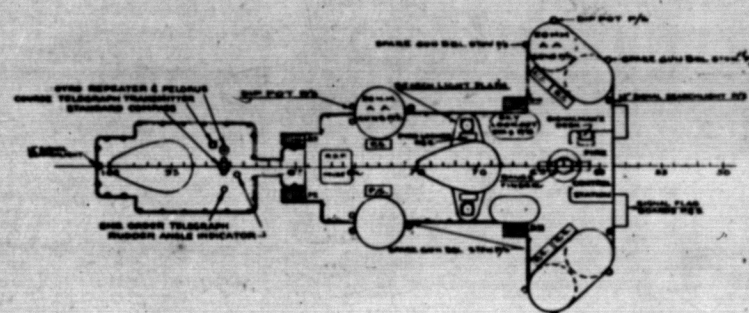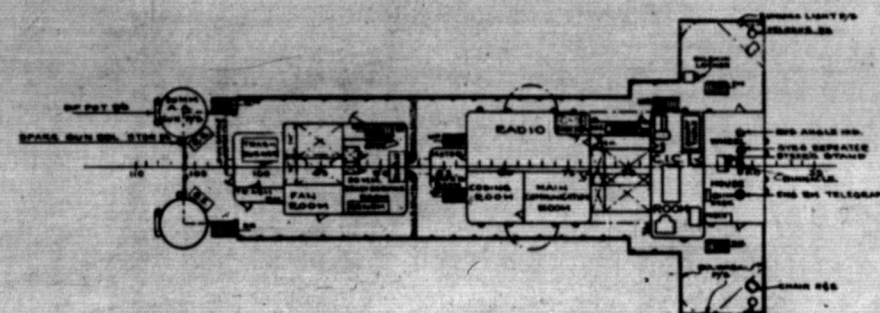

TOP OF HOUSE AND
NAVIGATING DECK
BU SHIPS PLAN NO. APA-57-50105-437008
SHEET NO. 6 OF 15 SHEETS
SCALE 1/16" = 1'-0"

RESTRICTED ACCOUNTABLE

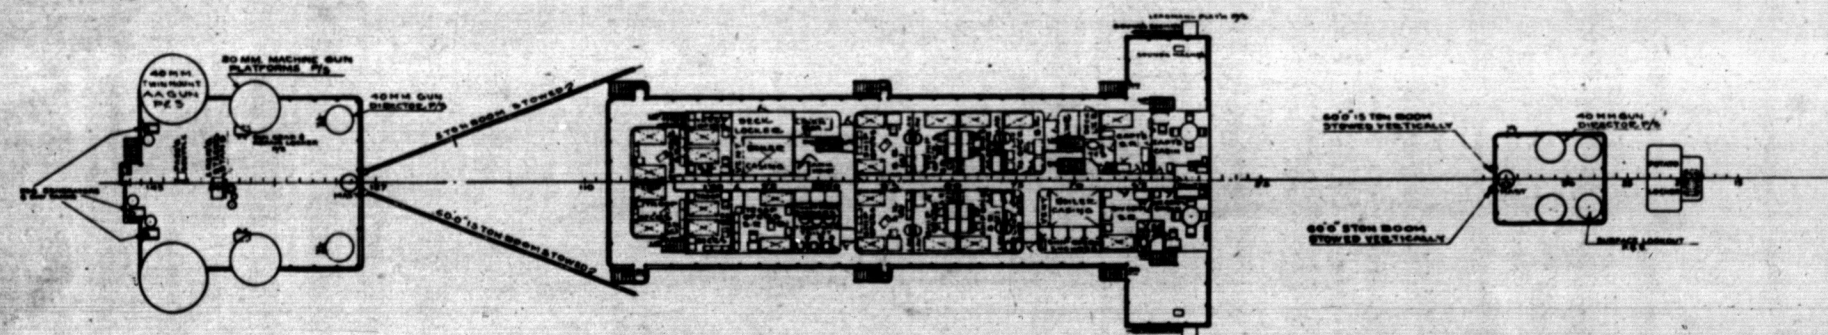

SUPERSTRUCTURE DECK
BU SHIPS PLAN NO. APA-57-50105-437008
SHEET NO. 6 OF 15 SHEETS
SCALE 1/16" = 1'-0"

CONSOLIDATED STEEL CORP. LTD.
APPROVED FOR CONSTRUCTION
BY _____ DATE APRIL 30, '46
CHARGE LIBRARY ITEM NO. _____
AND TO HALL NO. 730-739 INCL.
AND TO OPERATION PERFORMED

COMBAT LOADED TRANSPORT
USMC HULL NOS. 1850-1869 INCL. U.S. NAVY HULL NOS. APA 67-76 INCL.
U.S. MARITIME COMMISSION
WEST COAST REGIONAL OFFICE, OAKLAND CALIFORNIA
BUILT BY
CONSOLIDATED STEEL CORP. LTD.
WILMINGTON CALIFORNIA
U.S.C. HULL NOS. 730-739 INCL.

BOOKLET
GENERAL PLANS
SHEET 3 OF 4 SHEETS

DESIGN AGENTS
P.L. JOSLYN M.J. RYAN
MARINE ENGINEERS NAVAL ARCHITECTS
SAN FRANCISCO CALIFORNIA


PLAN NO. 5103-2

SCALE 1/4" = 1'-0"
DRAWN BY A.R.H.
SUPERVISOR J.E.R.
BY M. J. Ryan
DATE DEC. 11, 1945
TRACED BY A.R.H.
DEPT. HEAD M. J. Ryan
U.S.M.C. APPROVED
BY


U.S.S. BURLERSON U.S.S. CLARENDEAN
U.S.S. BUTTE U.S.S. CLEBURNE
U.S.S. CARLISLE U.S.S. COLUSA
U.S.S. CARTERET U.S.S. CORTLAND
U.S.S. CATRON U.S.S. CRENSHAW

HULL PLAN
U.S.M.C. PLAN NO. 1850-S


BU SHIPS PLAN NO. APA-57-50105-437008

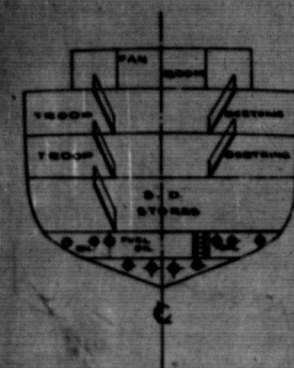


SECTION FR. 135
LOOKING FWD.

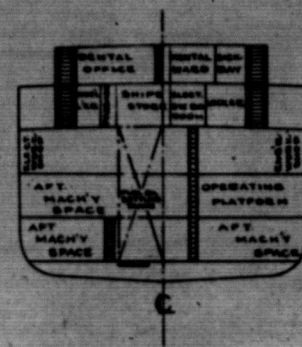


SECTION FR. 108
LOOKING FWD.

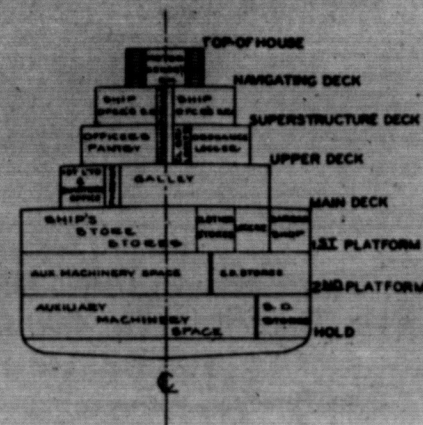

MID. SECTION
LOOKING FWD.

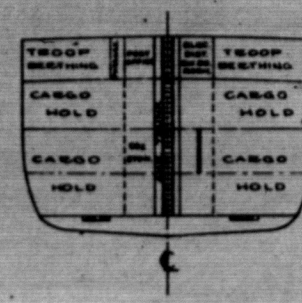



SECTION FR. 56
LOOKING FWD.

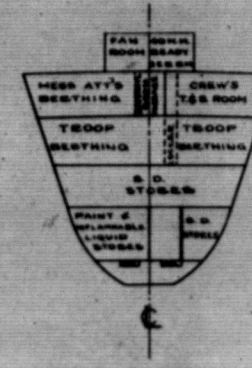

SECTION FR. 27
LOOKING FWD.

RESTRICTED ACCOUNTABLE

TRANSVERSE SECTIONS
BU SHIPS PLAN NO. APA-57-50105-437000
SHEET NO. 5 OF 15 SHEETS
SCALE 1/16" = 1'-0"

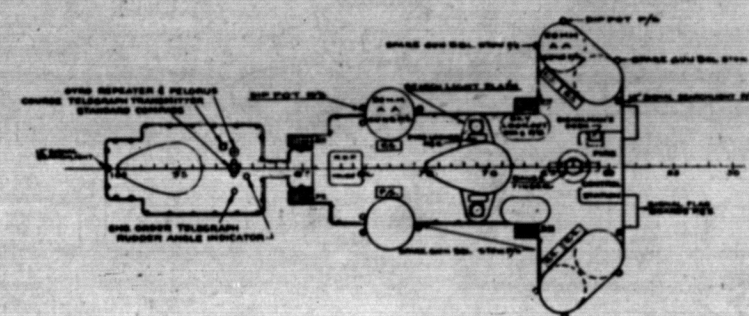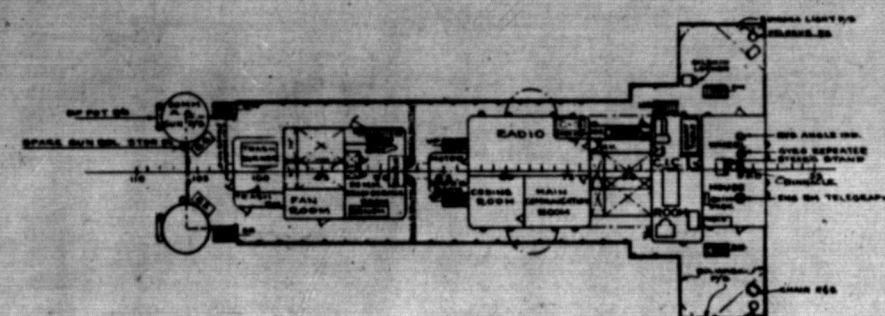

RESTRICTED ACCOUNTABLE

TOP OF HOUSE AND
NAVIGATING DECK
BU SHIPS PLAN NO. APA-57-50105-437000
SHEET NO. 5 OF 15 SHEETS
SCALE 1/16" = 1'-0"

CONSOLIDATED STEEL CORP. LTD.
APPROVED FOR CONSTRUCTION
BY DATE APRIL 30, '46
CHARGE LABOR TO ITEM NO.
AND TO HULL NO. 730-739 INCL.
AND TO OPERATION PERFORMED

COMBAT LOADED TRANSPORT
USMC HULL NOS. 1860-1869 INCL. U.S. NAVY HULL NOS. APA 67-76 INCL.
U.S. MARITIME COMMISSION
WEST COAST REGIONAL OFFICE, OAKLAND, CALIFORNIA
BUILT BY
CONSOLIDATED STEEL CORP. LTD.
WILMINGTON, CALIFORNIA
C.S.C. HULL NOS. 730-739 INCL.

BOOKLET GENERAL PLANS SHEET 3 OF 4 SHEETS

DESIGN AGENTS
P.L. JOSLYN M.J. RYAN
MARINE ENGINEERS NAVAL ARCHITECTS
SAN FRANCISCO CALIFORNIA


PLAN No 5103-2

SCALE 1/16" = 1'-0" DATE DEC. 11, 1945
DRAWN BY A.R.H. TRACED BY A.R.H.
SUPERVISOR DEPT. HEAD OF DRAWING
U.S.M.C. APPROVED
BY M.J. Ryan

U.S.S. BURLESON U.S.S. CLARENDEN
U.S.S. BUTTE U.S.S. CLEBURNE
U.S.S. CARLISLE U.S.S. COLUSA
U.S.S. CARTERET U.S.S. CORTLAND
U.S.S. CATRON U.S.S. CRENSHAW


HULL PLAN
U.S.M.C. PLAN No 1850-S

BU SHIPS PLAN No APA-57-50105-437000

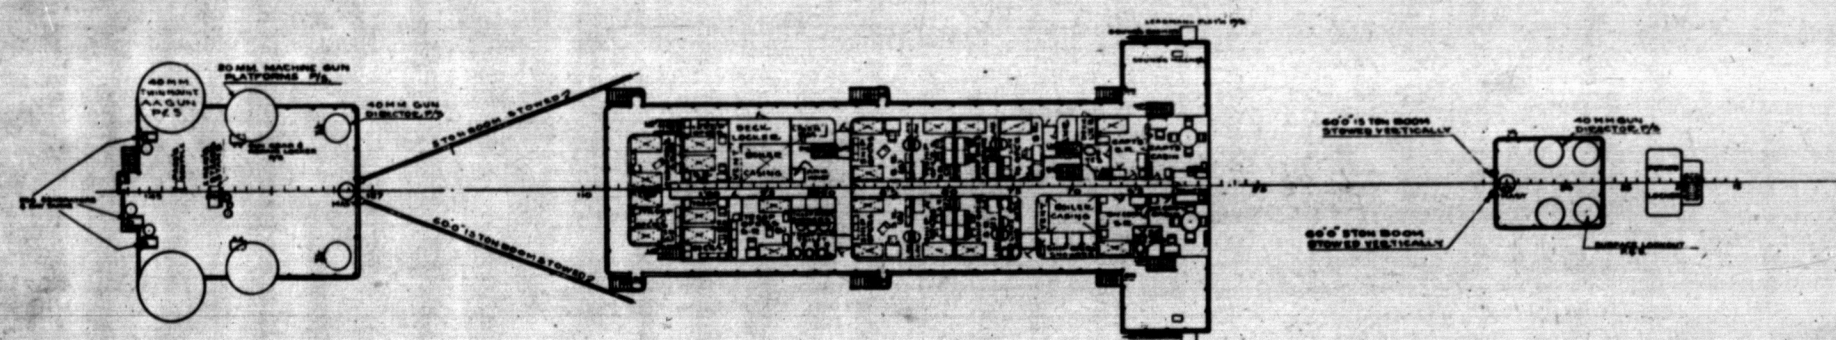


RESTRICTED ACCOUNTABLE

SUPERSTRUCTURE DECK
BU SHIPS PLAN NO. APA-57-50105-437000
SHEET NO. 6 OF 15 SHEETS
SCALE 1/16" = 1'-0"

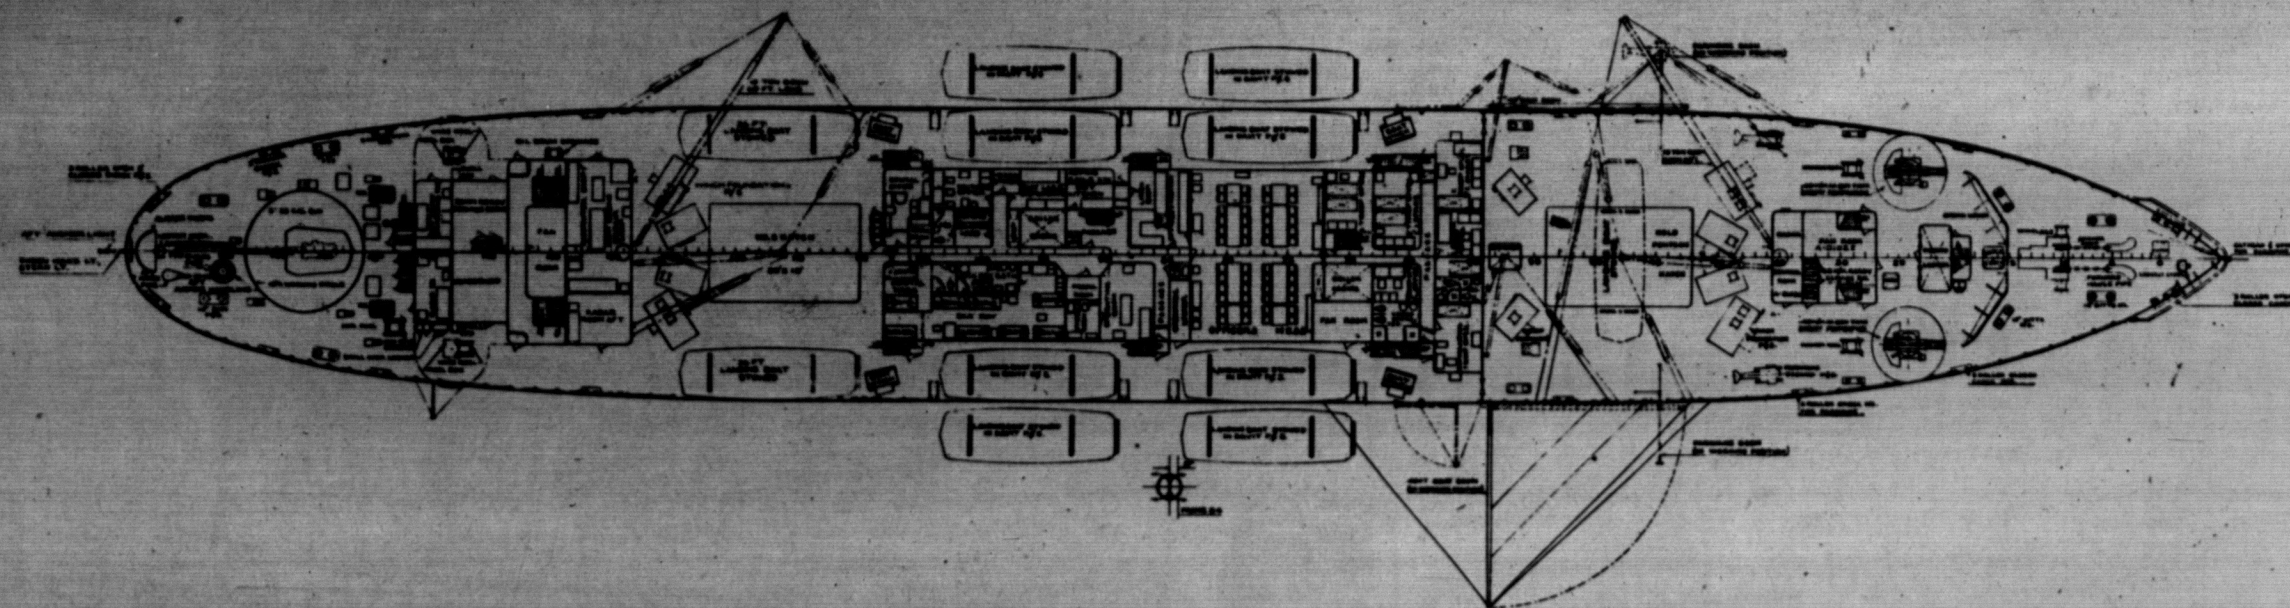


RESTRICTED ACCOUNTABLE

UPPER DECK
BU SHIPS PLAN NO. APA-57-50103-437006
SHEET NO. 7 OF 13 SHEETS
SCALE 1/8" = 1'-0"

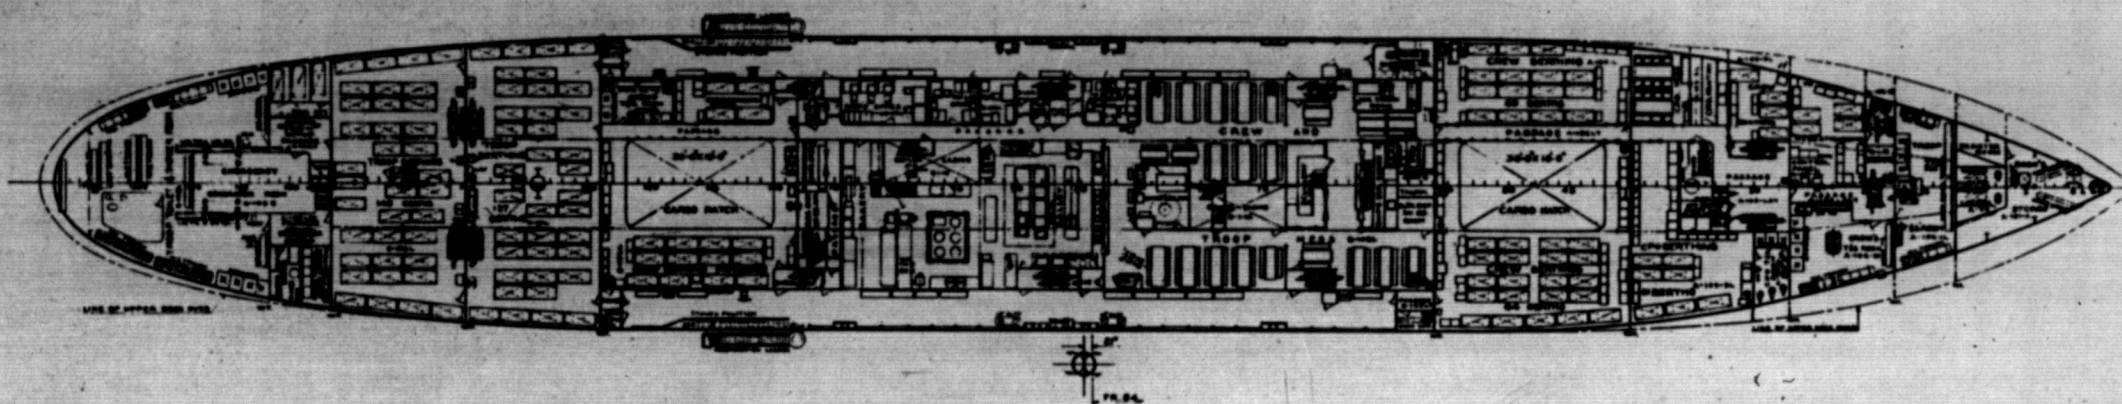

RESTRICTED ACCOUNTABLE

MAIN DECK
BU SHIPS PLAN NO. APA-57-50103-437006
SHEET NO. 8 OF 13 SHEETS
SCALE 1/8" = 1'-0"

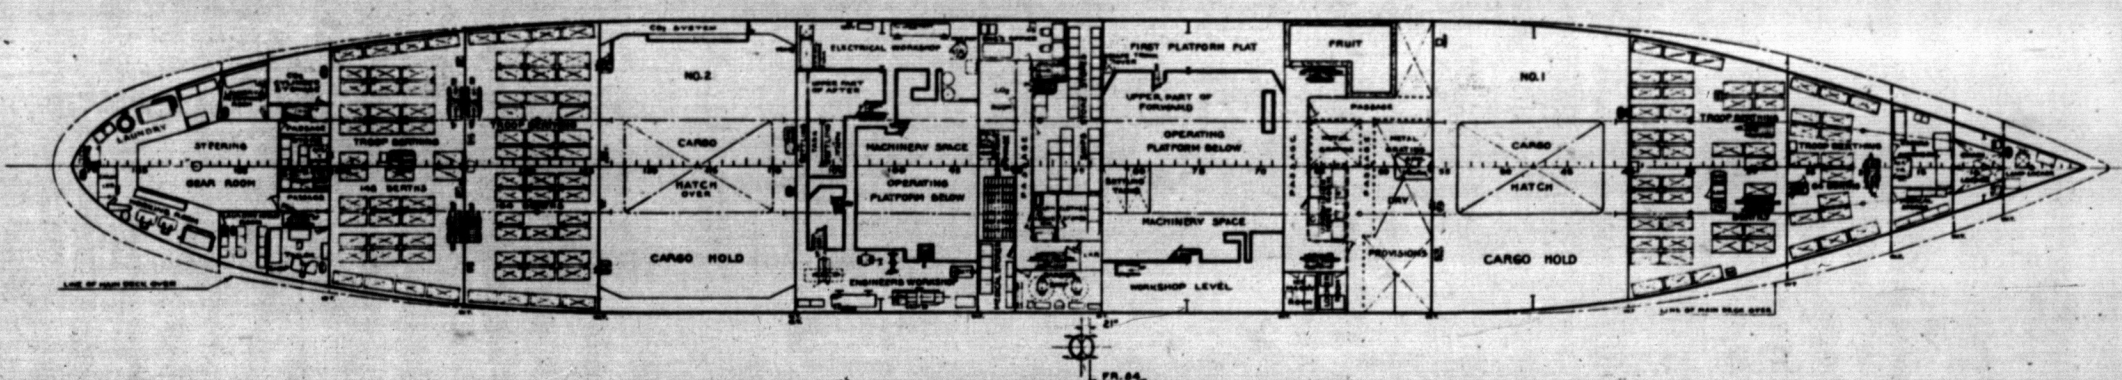

RESTRICTED ACCOUNTABLE

FIRST PLATFORM
BU SHIPS PLAN NO. APA-57-50103-437006
SHEET NO. 9 OF 13 SHEETS
SCALE 1/8" = 1'-0"

CONSOLIDATED STEEL CORP. LTD.
APPROVED FOR CONSTRUCTION
BY _____ DATE APR. 30, '45
CHARGE LABOR TO ITEM NO. _____
AND TO HULL NO. 730-739 INCL.
AND TO OPERATION PERFORMED

COMBAT LOADED TRANSPORT
USMC HULL NOS 1860-1869 INCL. U.S. NAVY HULL NOS. APA 67-76 INCL.
U.S. MARITIME COMMISSION
WEST COAST REGIONAL OFFICE SAN FRANCISCO, CALIFORNIA
BUILT BY
CONSOLIDATED STEEL CORP. LTD.
WILMINGTON, CALIFORNIA
CSC HULL NOS. 730-739 INCL.

BOOKLET GENERAL PLANS


SHEET 4 OF 5 SHEETS

DESIGN AGENTS
P.L. JOSLYN M.J. RYAN
MARINE ENGINEERS NAVAL ARCHITECTS
SAN FRANCISCO, CALIFORNIA

PLAN NO. 5103-2
SCALE 1/8" = 1'-0" DATE DEC. 11, 1943
DRAWN BY S. J. MILLER TRACED BY J. H. MILLER
SUPERVISOR J. H. MILLER DEPT. HEAD J. H. MILLER
BY J. H. MILLER APPROVED BY J. H. MILLER
U.S.M.C.


U.S.S. BURELSON	U.S.S. CLARENDEN
U.S.S. BUTTE	U.S.S. CLEBURNE
U.S.S. CARLISLE	U.S.S. COLUSA
U.S.S. CARTERET	U.S.S. CORTLAND
U.S.S. CATRON	U.S.S. CRENSHAW

HULL PLAN
U.S.M.C. PLAN NO. 1850-5
BU SHIPS PLAN NO. APA-57-50103-437006

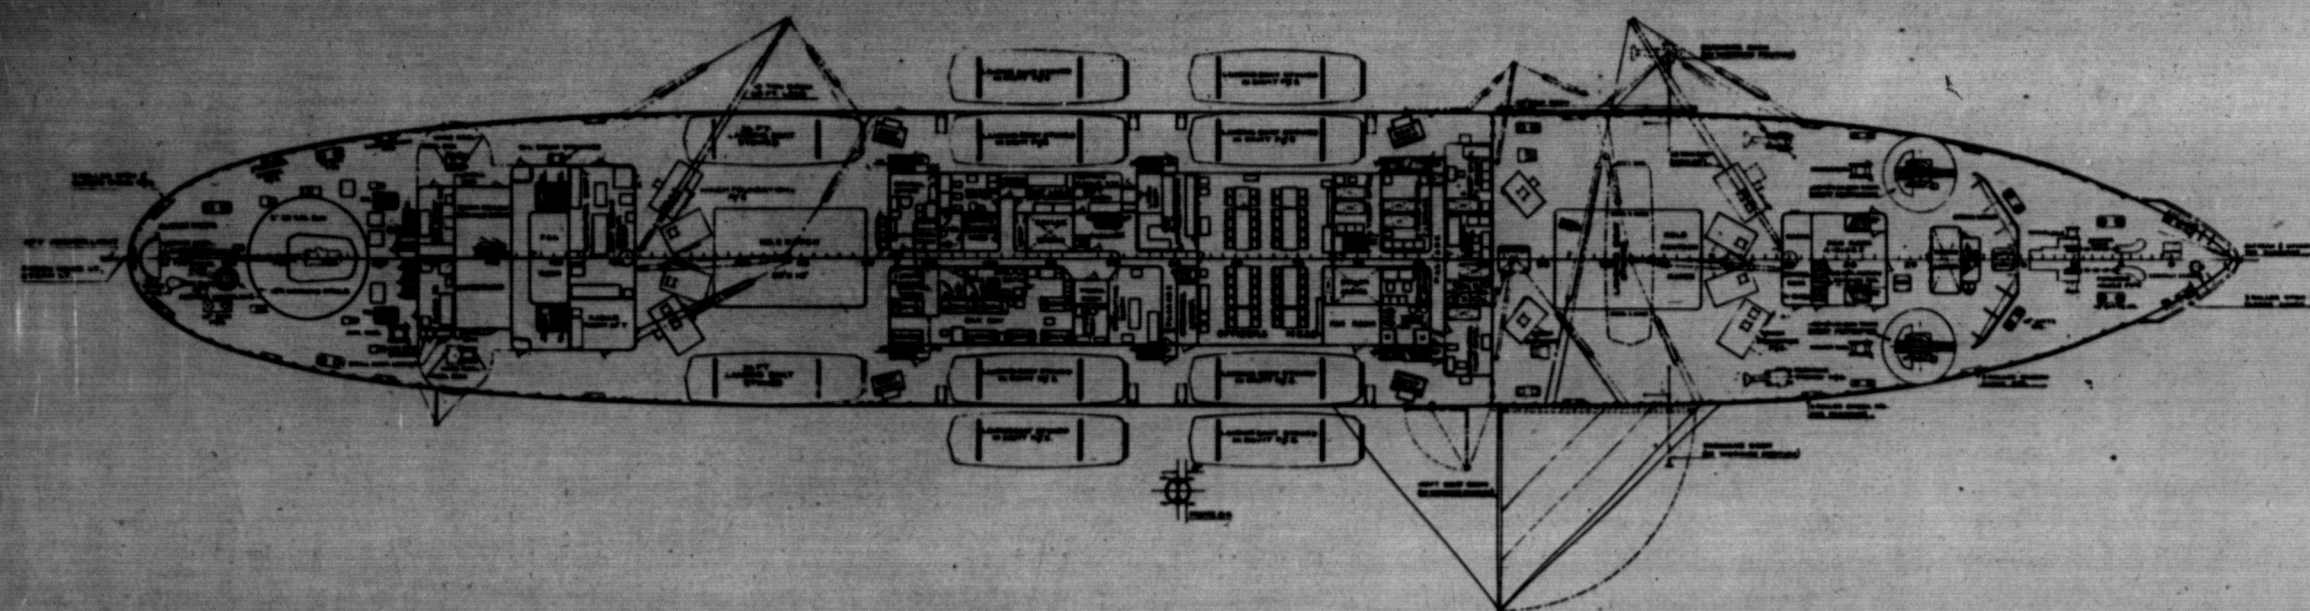


RESTRICTED ACCOUNTABLE

UPPER DECK
BU SHIPS PLAN NO. APA-57-50103-437008
SHEET NO. 7 OF 13 SHEETS
SCALE 1/4" = 1' 0"

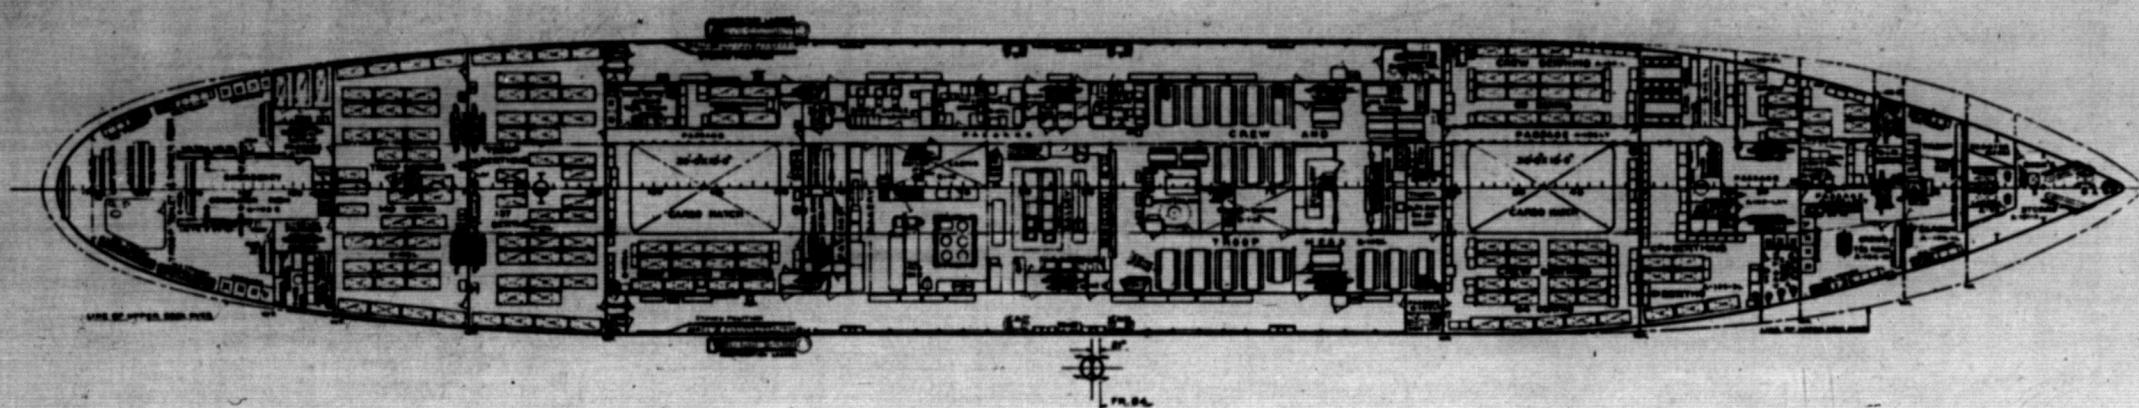

RESTRICTED ACCOUNTABLE

MAIN DECK
BU SHIPS PLAN NO. APA-57-50103-437008
SHEET NO. 8 OF 13 SHEETS
SCALE 1/4" = 1' 0"

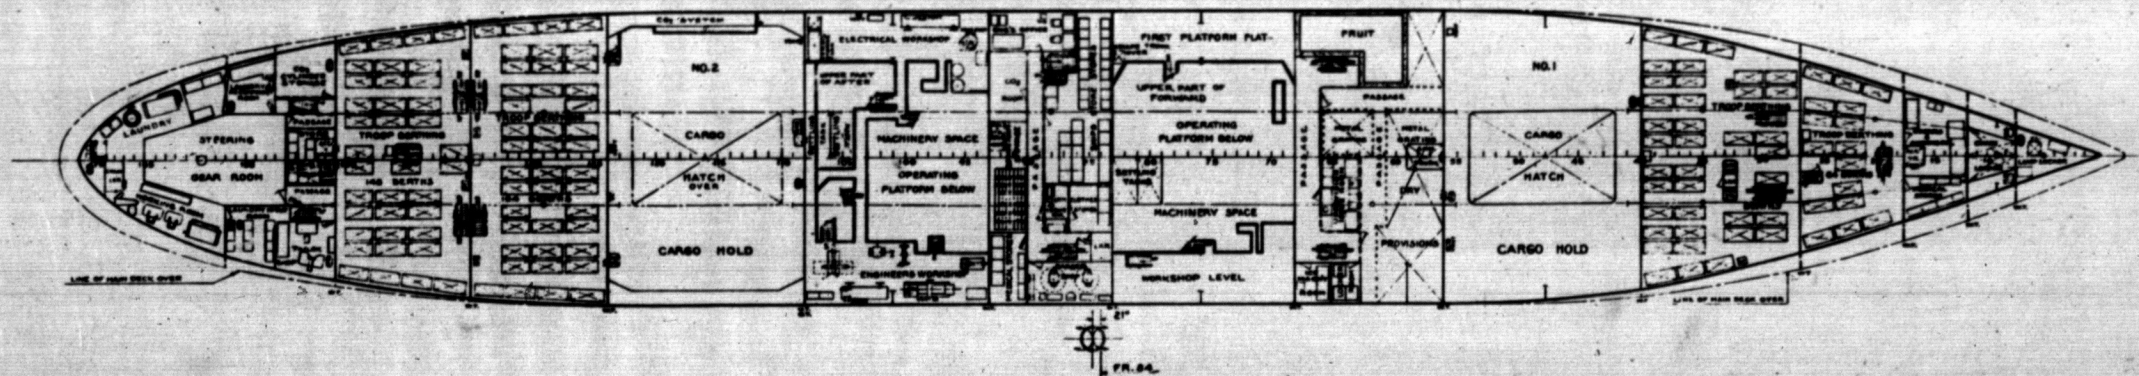

RESTRICTED ACCOUNTABLE

FIRST PLATFORM
BU SHIPS PLAN NO. APA-57-50103-437008
SHEET NO. 9 OF 13 SHEETS
SCALE 1/4" = 1' 0"

CONSOLIDATED STEEL CORP. LTD.
APPROVED FOR CONSTRUCTION
BY _____ DATE APRIL 30, 1945
CHANGE LABOR TO ITEM NO. _____
AND TO HULL NO. 730-179 INCL.
AND TO OPERATION PERFORMED

COMBAT LOADED TRANSPORT
USMC HULL NOS. 1860-1869 INCL. U.S. NAVY HULL NOS. APA 67-76 INCL.
U.S. MARITIME COMMISSION
WEST COAST REGIONAL OFFICE OAKLAND, CALIFORNIA
BUILT BY
CONSOLIDATED STEEL CORP. LTD.
WILMINGTON, CALIFORNIA
CSC HULL NOS. 730-739 INCL.

BOOKLET GENERAL PLANS

SHEET 4 OF 5 SHEETS

DESIGN AGENTS
P. L. JOSLYN M. J. RYAN
MARINE ENGINEERS NAVAL ARCHITECTS
SAN FRANCISCO, CALIFORNIA

PLAN NO. S103-2

SCALE 1/8" = 1' 0" DATE APR. 11, 1945
DRAWN BY S. J. JOYCE CHECKED BY A. HART
SUPERVISOR J. E. R. DEPT. HEAD U.S.M.C.
BY J. E. R. APPROVED BY _____

U.S.S. BURLESON	U.S.S. CLARENDEN
U.S.S. BUTTE	U.S.S. CLEBURNE
U.S.S. CARLISLE	U.S.S. COLUSA
U.S.S. CARTERET	U.S.S. CORTLAND
U.S.S. CATRON	U.S.S. CRENSHAW


HULL PLAN

U.S.M.C. PLAN NO. 1850-5

BU SHIPS PLAN NO. APA-57-50103-437008

S1-3-1C


RESTRICTED ACCOUNTABLE

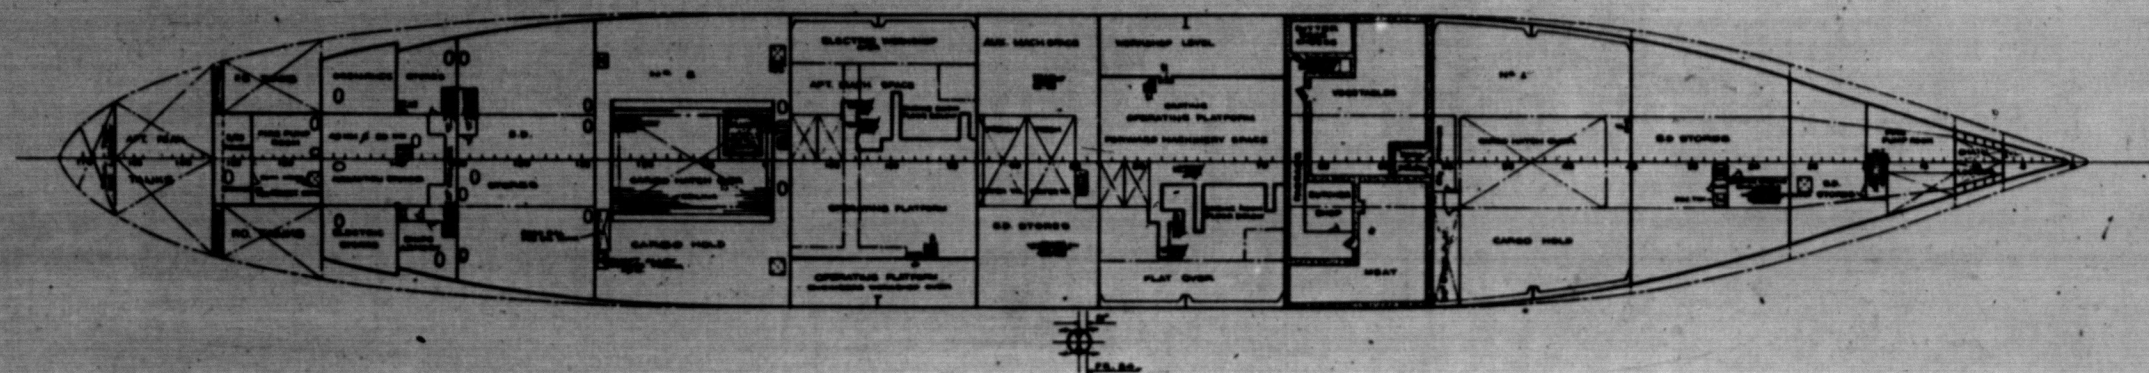

2ND PLATFORM

BU SHIPS PLAN 1141-100-0000
SHEET N° 10 OF 12 SHEETS
SCALE 1/4" = 1'-0"


RESTRICTED ACCOUNTABLE

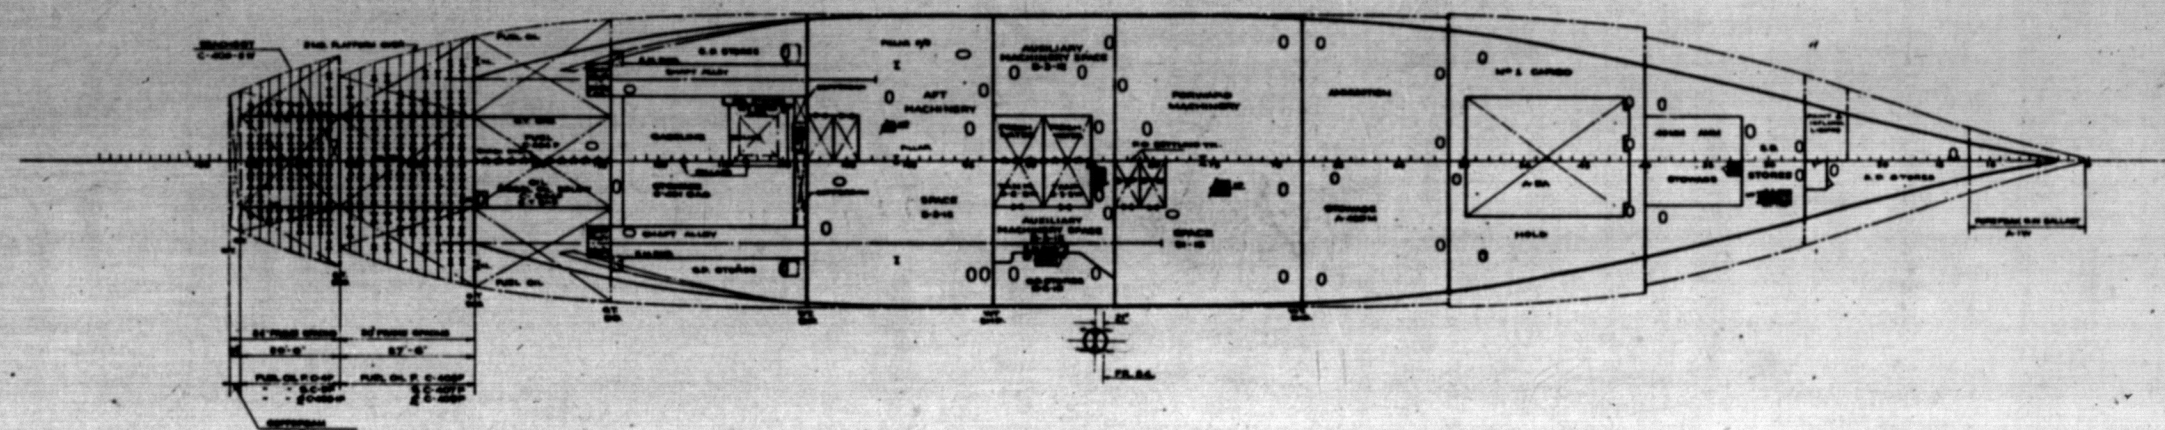

HOLD

BU SHIPS PLAN 1141-100-0000
SHEET N° 11 OF 12 SHEETS
SCALE 1/4" = 1'-0"

RESTRICTED ACCOUNTABLE

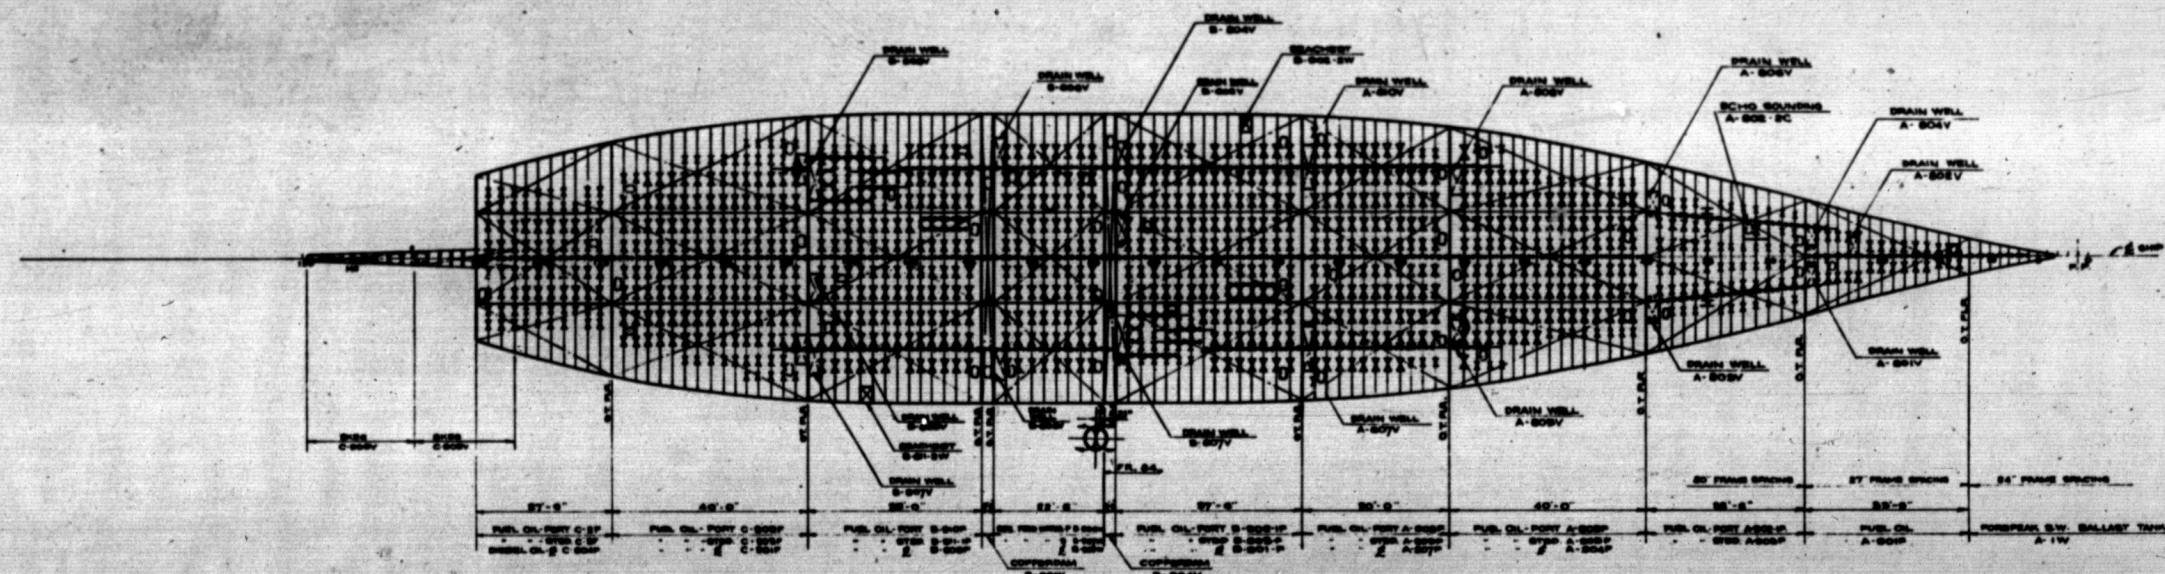

INNER BOTTOM

BU SHIPS PLAN 1141-100-0000
SHEET N° 12 OF 12 SHEETS
SCALE 1/4" = 1'-0"

CONSOLIDATED STEEL CORP. LTD.
APPROVED FOR CONSTRUCTION
BY: DATE: APR 30, '45
CHANGE LABOR TO ITEM NO. 130-139 INCL.
AND TO HULL NO. 130-139 INCL.
AND TO OPERATION PERFORMED

COMBAT LOADED TRANSPORT
USMC HULL NOS 1850-1869 INCL. U.S. NAVY HULL NOS APA 67-76 INCL.
U.S. MARITIME COMMISSION
WEST COAST REGIONAL OFFICE, OAKLAND, CALIFORNIA
BUILT BY
CONSOLIDATED STEEL CORP. LTD.
WILMINGTON, CALIFORNIA
C.S.C. HULL NOS 730-739 INCL.

BOOKLET
GENERAL PLANS
SHEET 5 OF 8 SHEETS

DESIGN AGENTS
P.L. JOSLYN M.J. RYAN
MARINE ENGINEERS NAVAL ARCHITECTS
SAN FRANCISCO, CALIFORNIA

PLAN N° 9103-2

SCALE: 1/4" = 1'-0" DATE: APR 1945
DRAWN BY: J. H. JONES TRACED BY: B. H. HANCOCK
SUPERVISOR: J. H. JONES DEPT. HEAD: J. H. JONES
BY: J. H. JONES APPROVED: J. H. JONES


U.S.S. BURLESON	U.S.S. CLARENDEN
U.S.S. BUTTE	U.S.S. CLEBURNE
U.S.S. CARLISLE	U.S.S. COLUSA
U.S.S. CARTERET	U.S.S. CORTLAND
U.S.S. CATRON	U.S.S. CRENSHAW

HULL PLAN

U.S.M.C. PLAN N° 1850-5

BU SHIPS PLAN N° APA-57-50103-437008


RESTRICTED ACCOUNTABLE

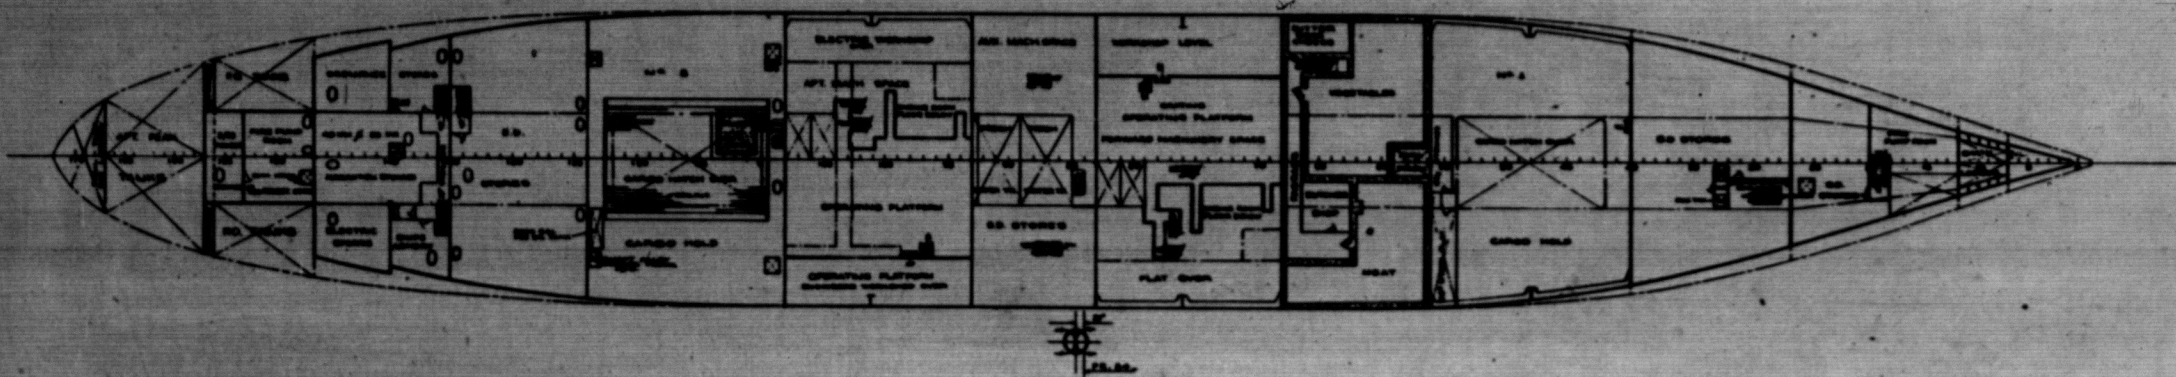

2ND PLATFORM

BU SHIPS PLAN N° 5013-2
SHEET N° 12 OF 13 SHEETS
SCALE 1/8" = 1'-0"


RESTRICTED ACCOUNTABLE

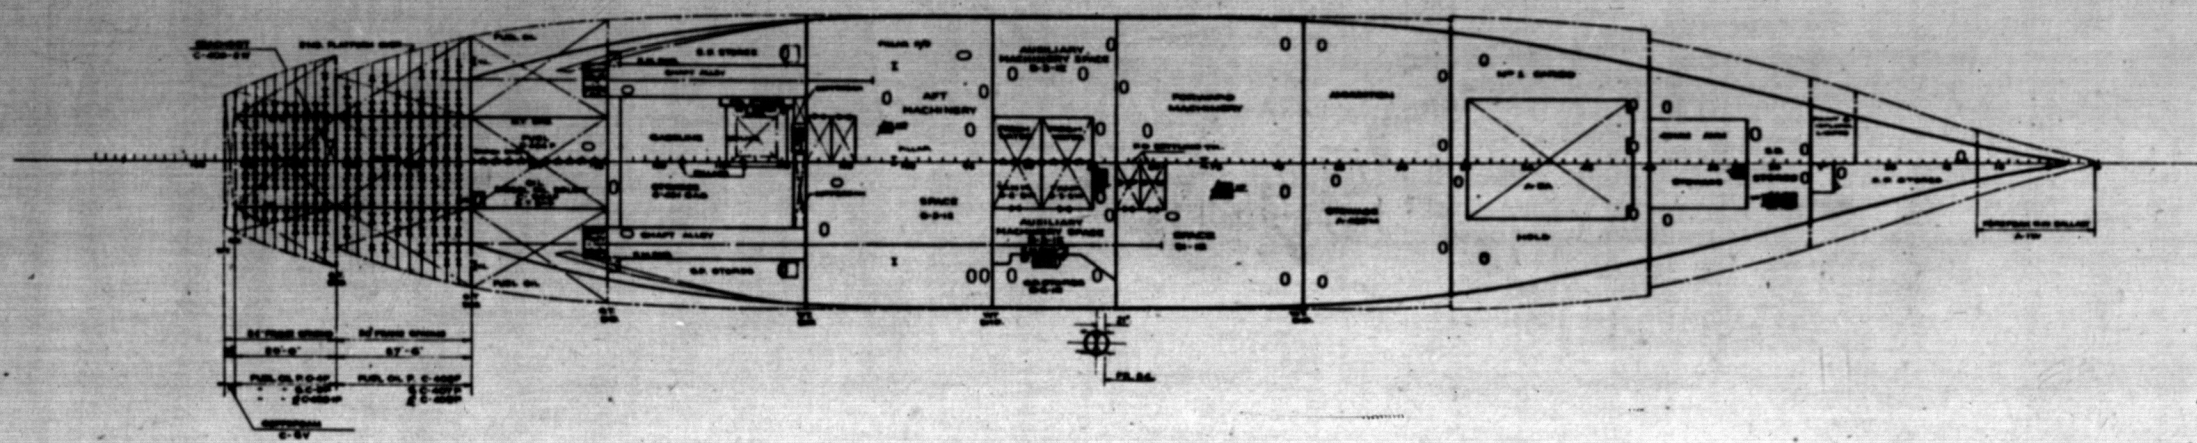

HOLD

BU SHIPS PLAN N° 5013-2
SHEET N° 11 OF 13 SHEETS
SCALE 1/8" = 1'-0"

RESTRICTED ACCOUNTABLE

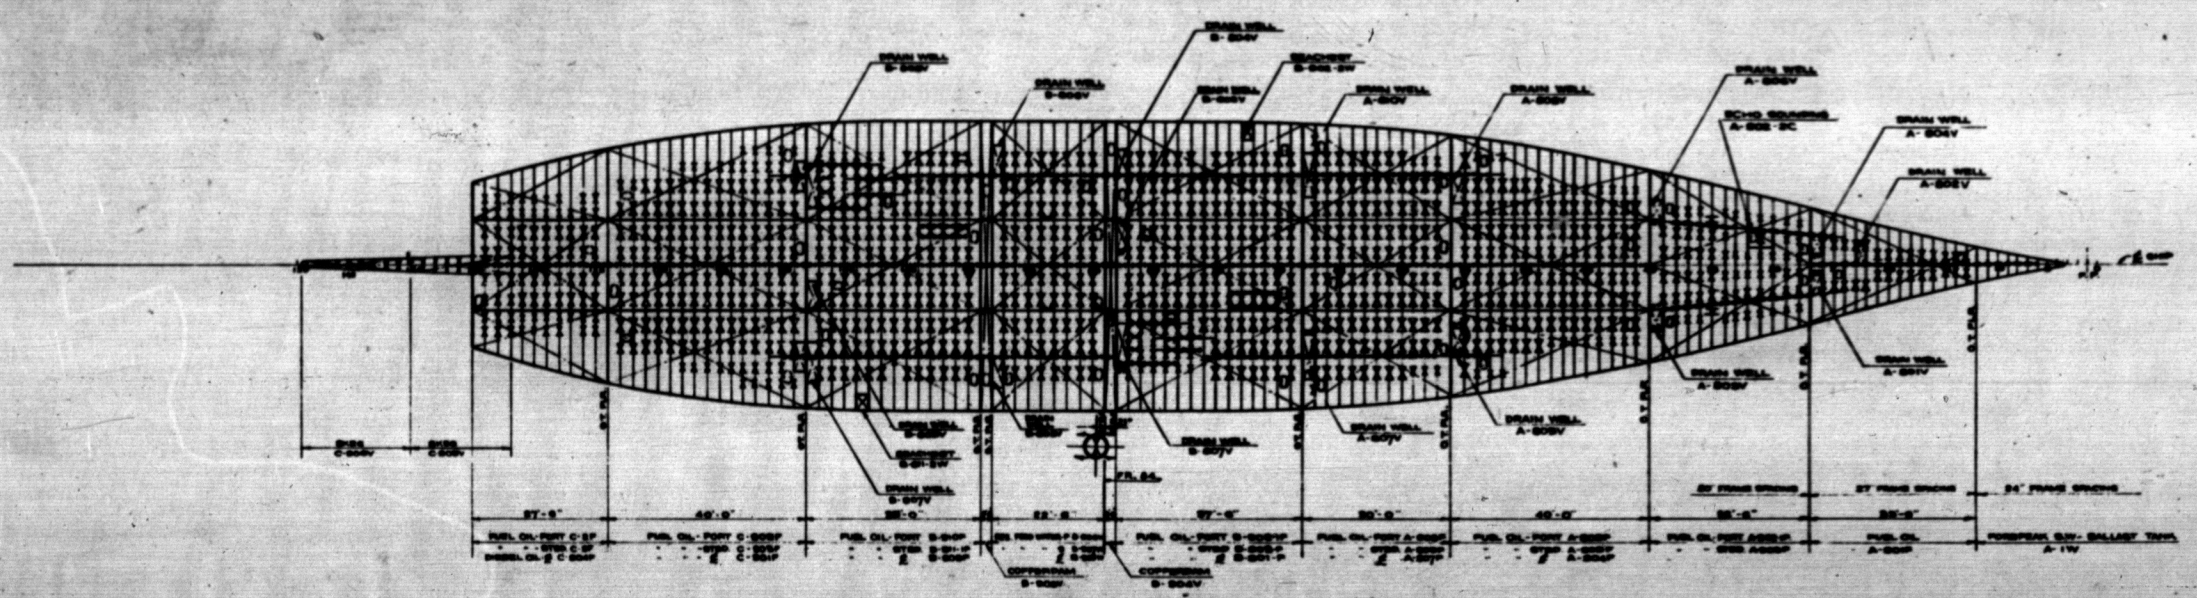

INNER BOTTOM

BU SHIPS PLAN N° 5013-2
SHEET N° 13 OF 13 SHEETS
SCALE 1/8" = 1'-0"

CONSOLIDATED STEEL CORP. LTD.
APPROVED FOR CONSTRUCTION
BY DATE APR 30, 35
CHARGE LABOR TO ITEM NO.
AND TO HULL NO. 730-739 INCL.
AND TO OPERATION PERFORMED

COMBAT LOADED TRANSPORT
USMC HULL NOS 1860-1869 INCL. U.S. NAVY HULL NOS. APA 67-76 INCL.
U.S. MARITIME COMMISSION
WEST COAST REGIONAL OFFICE, OAKLAND, CALIFORNIA
BUILT BY
CONSOLIDATED STEEL CORP. LTD.
WILMINGTON, CALIFORNIA
C.S.C. HULL NOS. 730-739 INCL.

**BOOKLET
GENERAL PLANS
SHEET 5 OF 8 SHEETS**

DESIGN AGENTS
P.L. JOSLYN M.J. RYAN
MARINE ENGINEERS NAVAL ARCHITECTS
SAN FRANCISCO CALIFORNIA

PLAN N° 5103-2
SCALE 1/8" = 1'-0" DATE 2-28-35
DRAWN BY J. H. HARRIS TRACED BY J. H. HARRIS
SUPERVISOR J. H. HARRIS DEPT. HEAD J. H. HARRIS
BY J. H. HARRIS APPROVED BY J. H. HARRIS

U.S.S. BURLESON	U.S.S. CLARENDEN
U.S.S. BUTTE	U.S.S. CLEBURNE
U.S.S. CARLISLE	U.S.S. COLUSA
U.S.S. CARTERET	U.S.S. CORTLAND
U.S.S. CATRON	U.S.S. CRENSHAW

HULL PLAN
USMC. PLAN N° 1850-5
BU SHIPS PLAN N° APA-57-50103-437008